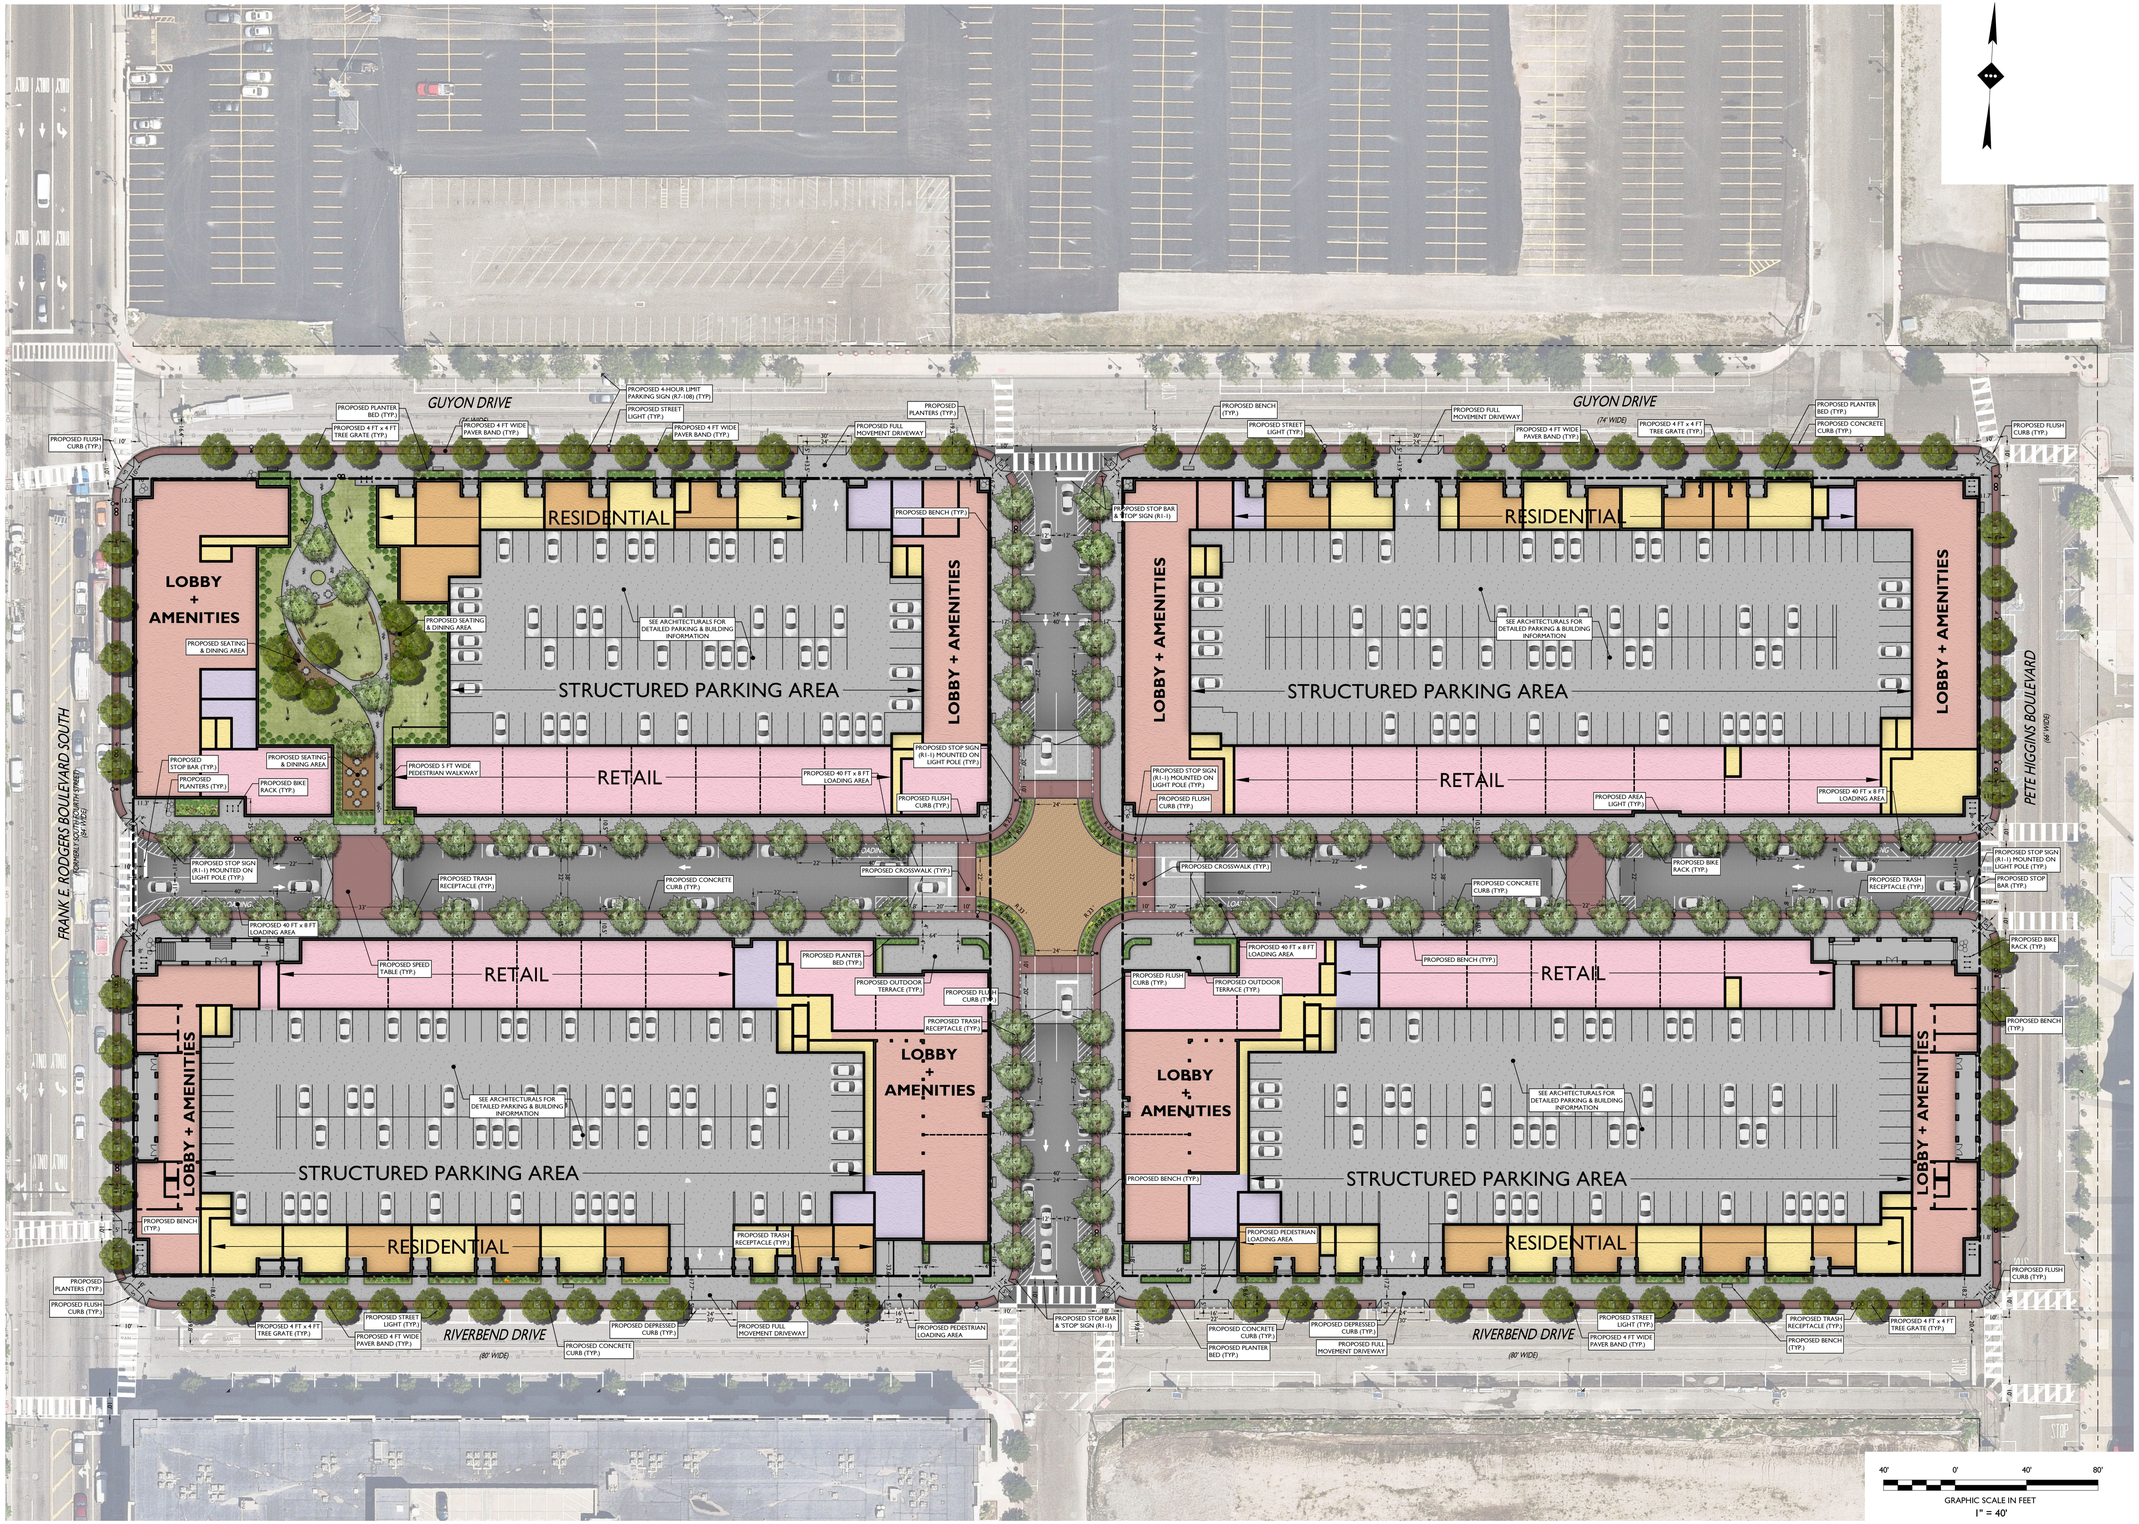

ISSUE	DATE	BY	DESCRIPTION
1	03/04/2022	MU	SITE PLAN RENDERING EXHIBIT

NOT APPROVED FOR CONSTRUCTION

STONEFIELD engineering & design

Rutherford, NJ · New York, NY · Boston, MA
Princeton, NJ · Tampa, FL · Detroit, MI
www.stonefieldeng.com

15 Spring Street, Princeton, NJ 08542
Phone 609.362.6900

PRELIMINARY AND FINAL MAJOR SITE PLANS

ADVANCE REALTY INVESTORS PROPOSED MIXED USE DEVELOPMENT

BLOCK 138.01, LOT 1 & BLOCK 138.02, LOT 1
1000 FRANK E. RODGERS BLVD S
TOWN OF HARRISON
HUDSON COUNTY, NEW JERSEY

JEFFREY A. MARTELL, P.E.
NEW JERSEY LICENSE No. 47290
LICENSED PROFESSIONAL ENGINEER

STONEFIELD engineering & design

SCALE: 1" = 40' | PROJECT ID: RUT-210276

TITLE:

SITE PLAN RENDERING EXHIBIT

DRAWING:

Z:\RUT\RFS\DRAWING\RUT201.190\RUT-210276 ADVANCE REALTY INVESTORS - RIVERBEND DRIVE, HARRISON, NJ\CADD\DRAWINGS\RENDERING\03.2022.03.04_SITE FOR RENDERING.DWG